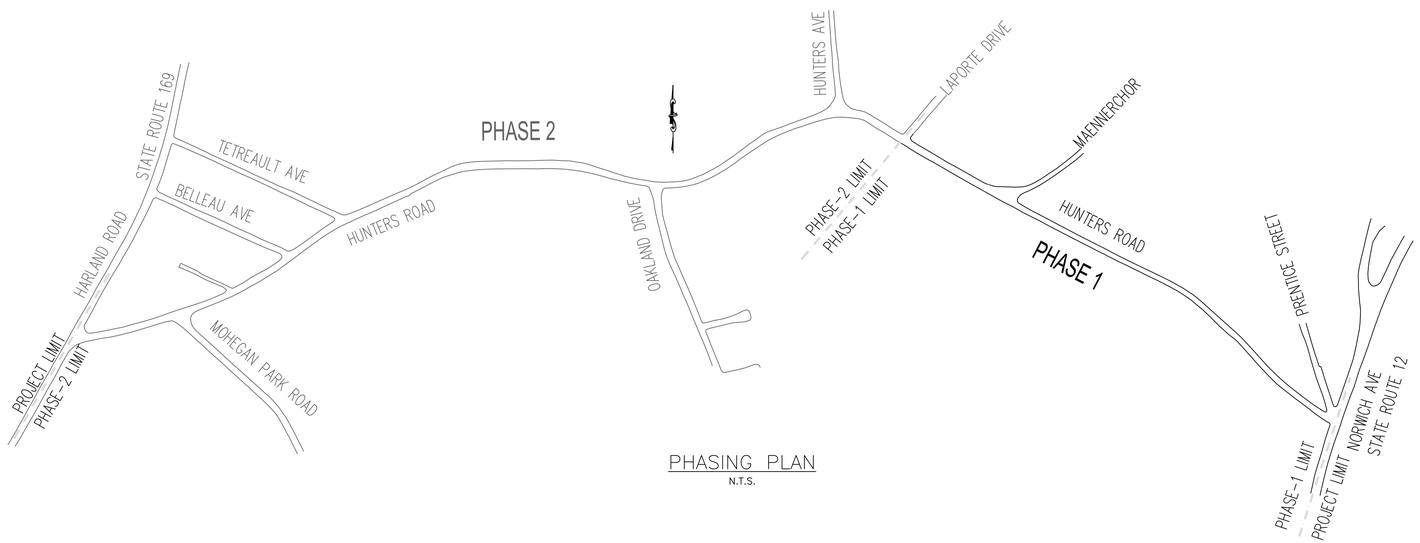



HUNTERS ROAD–PHASE 1 PLAN

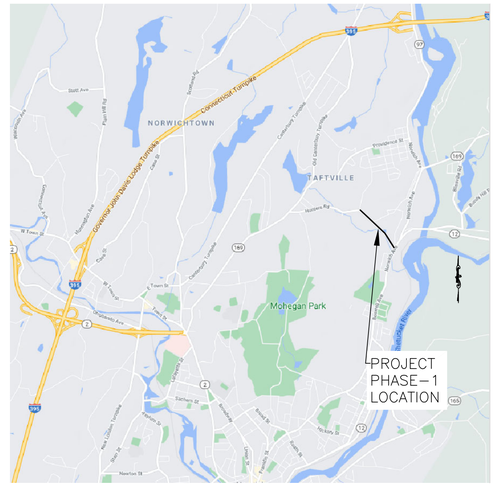
100' 0 100' 200'

SCALE: 1" = 100'





PHASING PLAN

N.T.S.





LOCATION MAP

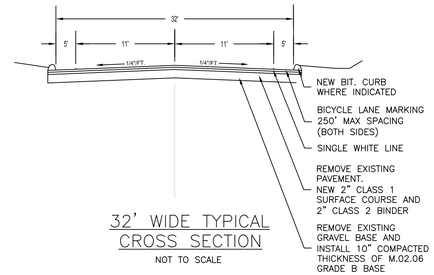N.T.S.




32' WIDE TYPICAL CROSS SECTION

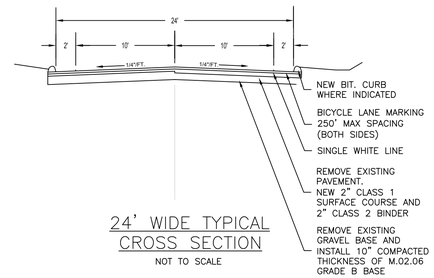NOT TO SCALE




24' WIDE TYPICAL CROSS SECTION

NOT TO SCALE

| NO. | DATE | REVISION | BY |
|---|---|---|---|
| | | | |

City of Norwich
Department of Public Works
Engineering Division
50 Clinton Avenue ◆ Norwich, CT 06360
Tel. (860) 823-3798 ◆ Fax (860) 823-3788
Email: jdewey@cityofnorwich.org

Drawing Scale: As Noted

File Path: Shared Files/Projects/2025/Hunters Road Rehab/CAD

# LOTCIP APPLICATION

## HUNTERS ROAD CONCEPTUAL IMPROVEMENTS PLAN PHASE-1

NORWICH, CT 06360

Date: 12/22/2025

Proj. No. 25-10

Proj. Eng. JPL

Sheet No. 1 OF 1